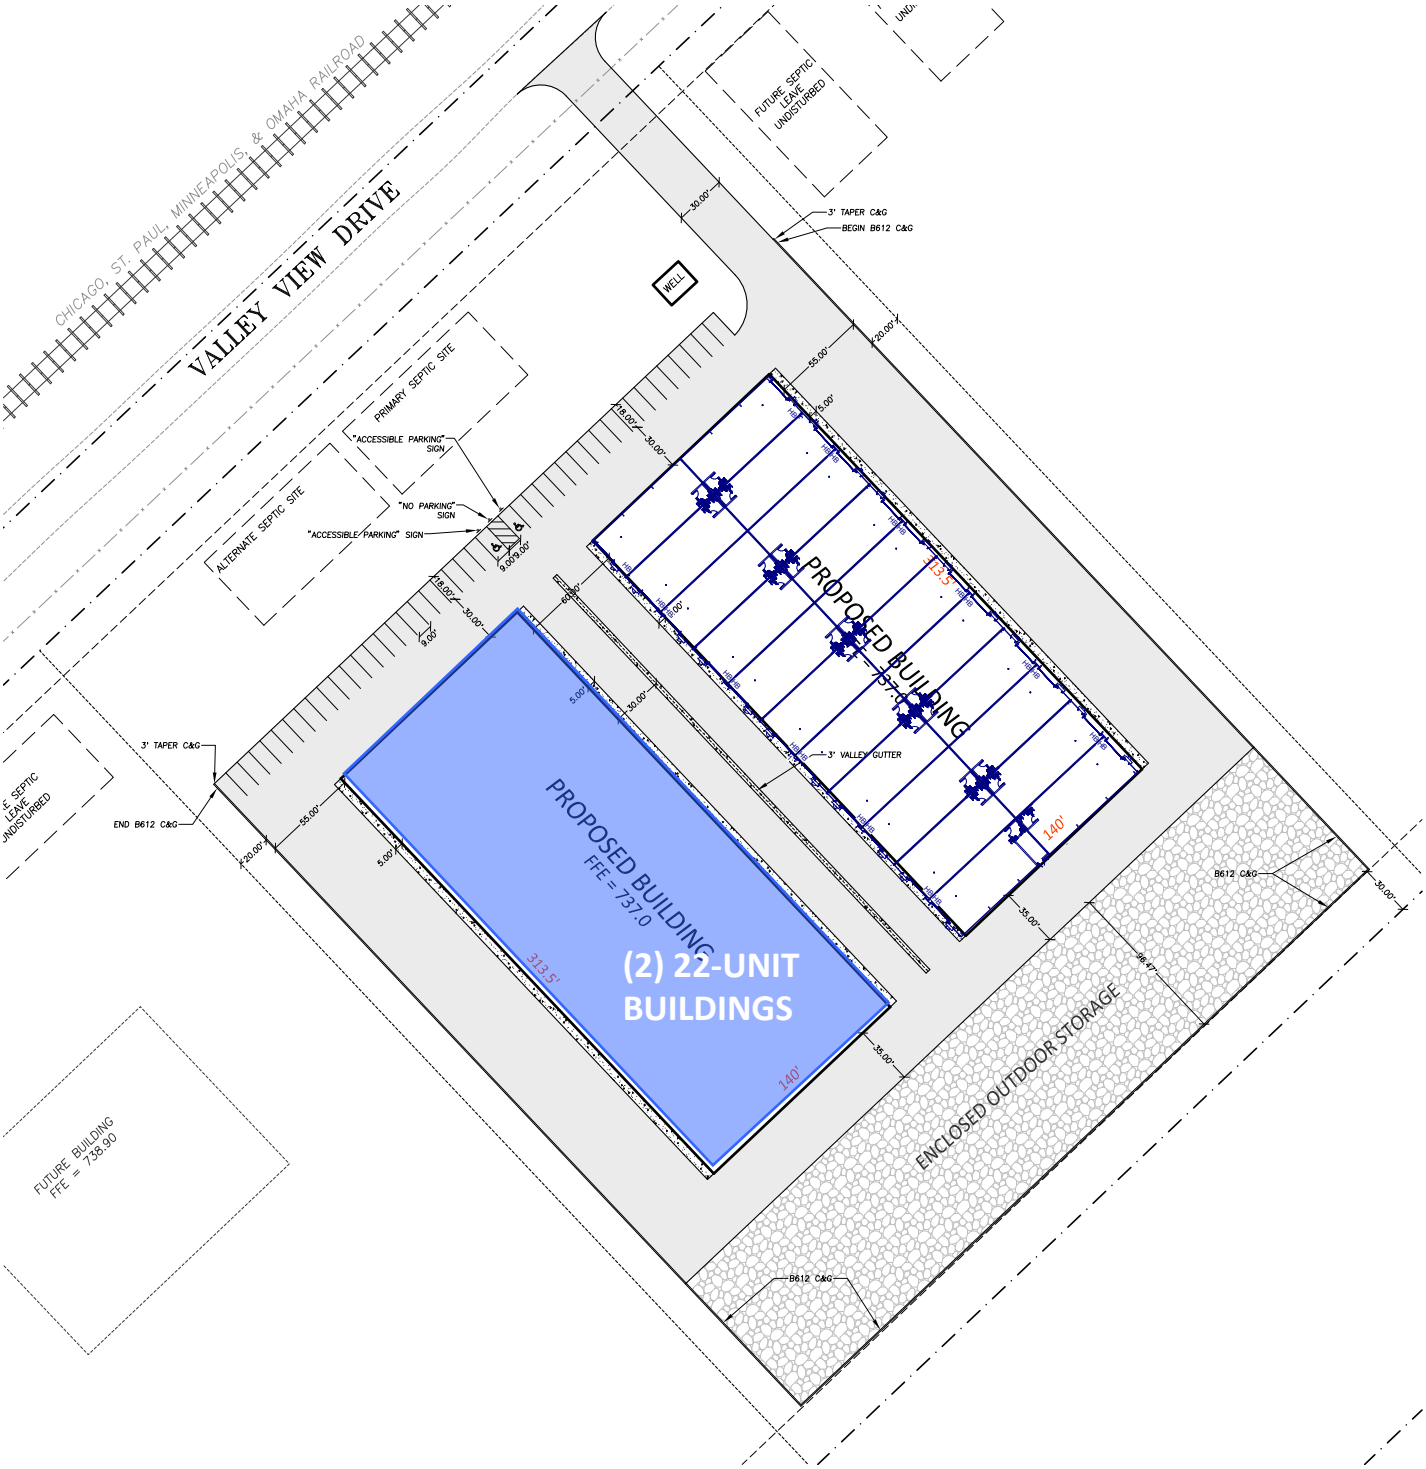
CHICAGO, ST. PAUL, MINNEAPOLIS, & OMAHA RAILROAD
VALLEY VIEW DRIVE
FUTURE SEPTIC LEAVE UNDISTURBED
WELL
PRIMARY SEPTIC SITE
ALTERNATE SEPTIC SITE
"ACCESSIBLE PARKING" SIGN
"NO PARKING" SIGN
"ACCESSIBLE PARKING" SIGN
3' TAPER C&G
BEGIN B612 C&G
END B612 C&G
PROPOSED BUILDING
FFE = 737.0
313.5'
140'
3" VALLEY GUTTER
(2) 22-UNIT BUILDINGS
ENCLOSED OUTDOOR STORAGE
B612 C&G
FUTURE BUILDING
FFE = 738.90